
PLAT OF:


GUEST FAMILY CEMETERY
LOCATED IN THE SOUTH HALF OF THE NORTHWEST QUARTER (S1/2 NW1/4) AND THE NORTH HALF OF THE SOUTHWEAT QUARTER (N1/2 SW1/4) OF SECTION 31, T116N, R57W OF THE 5th P.M., CLARK COUNTY, SOUTH DAKOTA

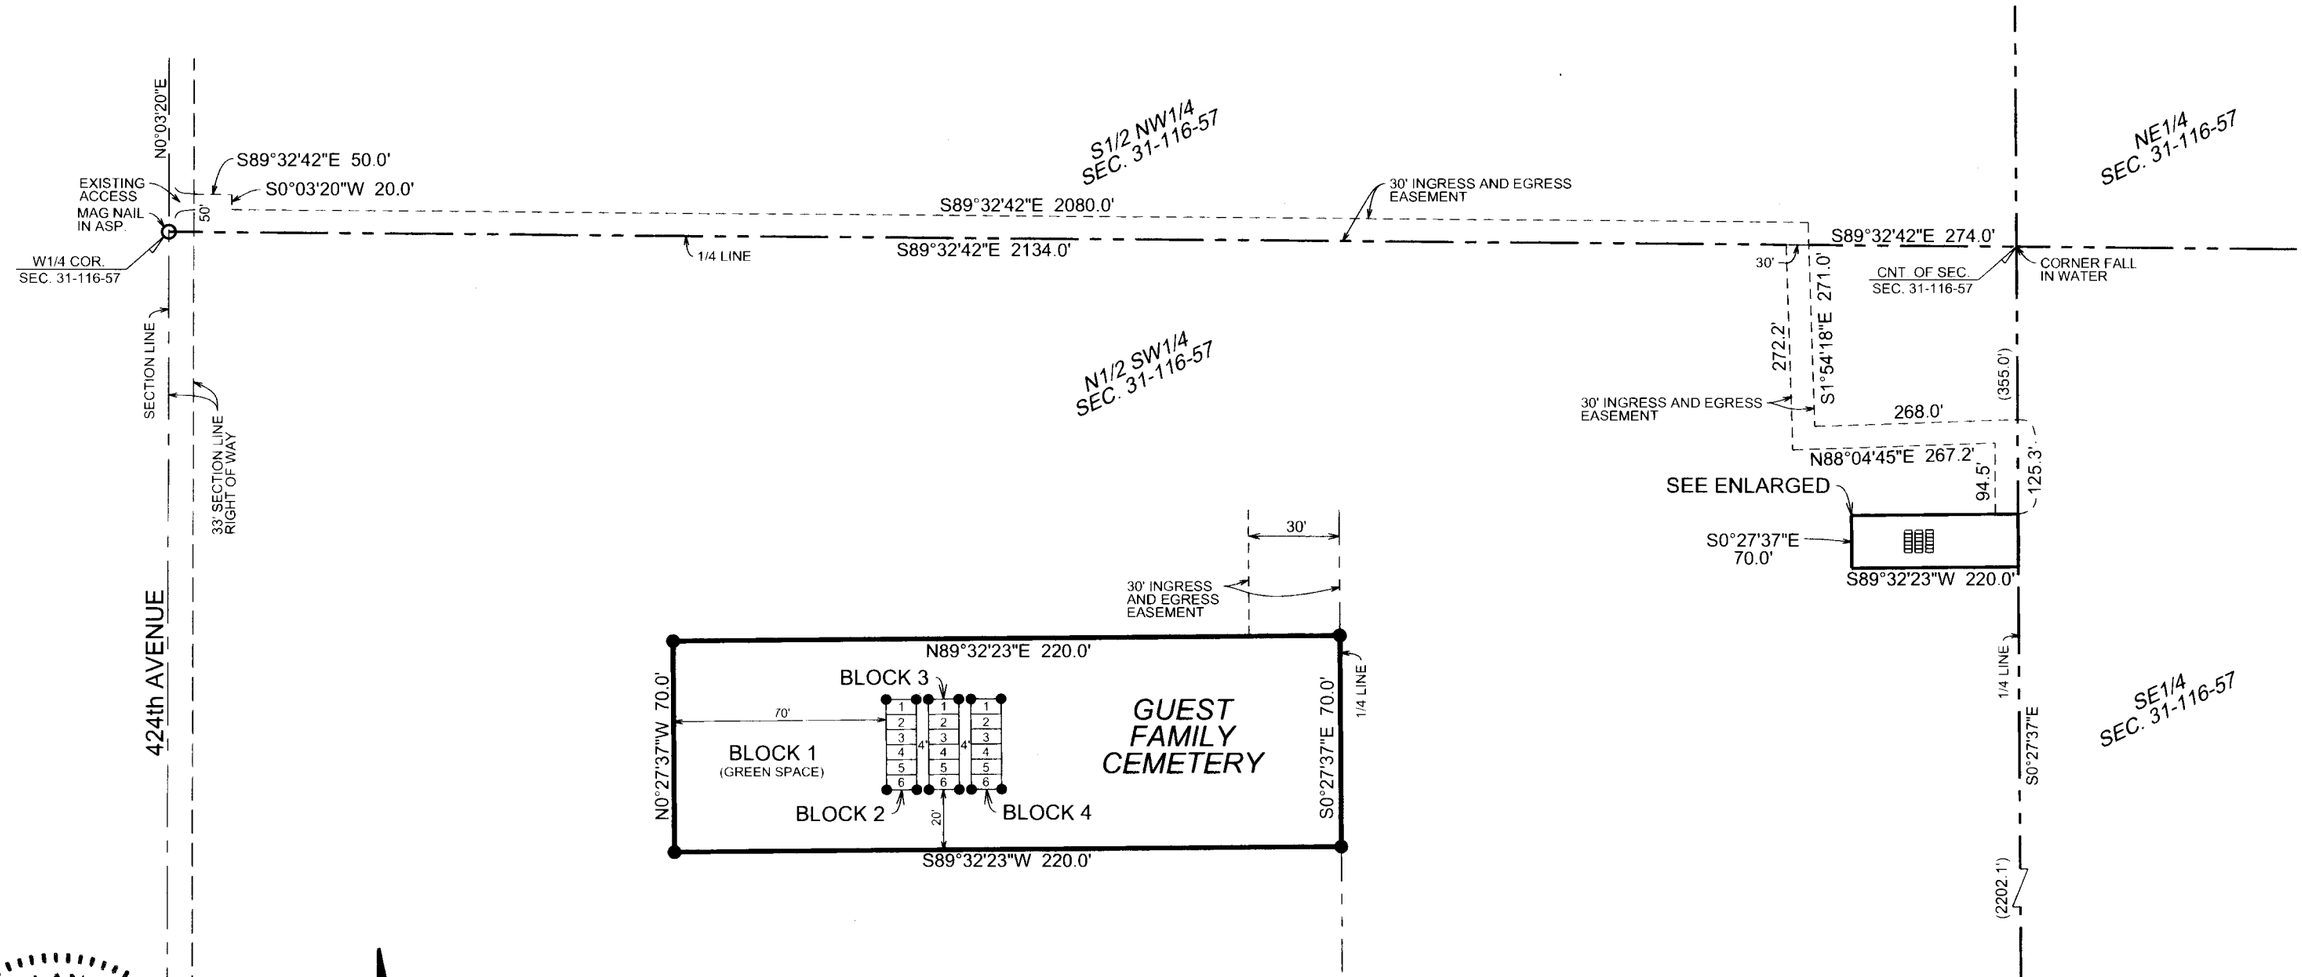

REGISTERED LAND SURVEYOR
REG. NO. 12755
BRANDON J. HUPPLER
SOUTH DAKOTA
7-15-26

SCALE 1"=200'

● CAPPED IRON PIN SET (LS 12755)
O EXISTING MONUMENT AS NOTED
NOTE: MONUMENTS ARE SET AT ALL BLOCK CORNERS

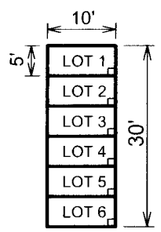

TYPICAL BLOCK / LOT DETAIL
4' GREEN SPACE BETWEEN BLOCKS
(Not to Scale)

-Guest Family Cemetery = 15,400 sq.ft. (0.35 acre), more or less
-Block 1 = 14,500 sq.ft (Green Space)
-Block 2 = 300 sq.ft.
-Block 3 = 300 sq.ft.
-Block 4 = 300 sq.ft.

HUPPLER LAND SURVEYING
17275 449th Ave.
Watertown, S.D. 57201
Brandon Huppler
Cell: (605) 520-5526
Email: Brandon.Huppler@outlook.com

Project Number: 26-258 Date: 5/15/2026