
PLAT OF:

JELLIS FIRST ADDITION

IN THE NORTHEAST QUARTER (NE1/4) OF SECTION 8, T114N, R52W OF THE 5th P.M., HAMLIN COUNTY, SOUTH DAKOTA

CONTAINING 5.16 ACRES, MORE OR LESS, OF WHICH 0.16 ACRE IS SECTION LINE RIGHT OF WAY

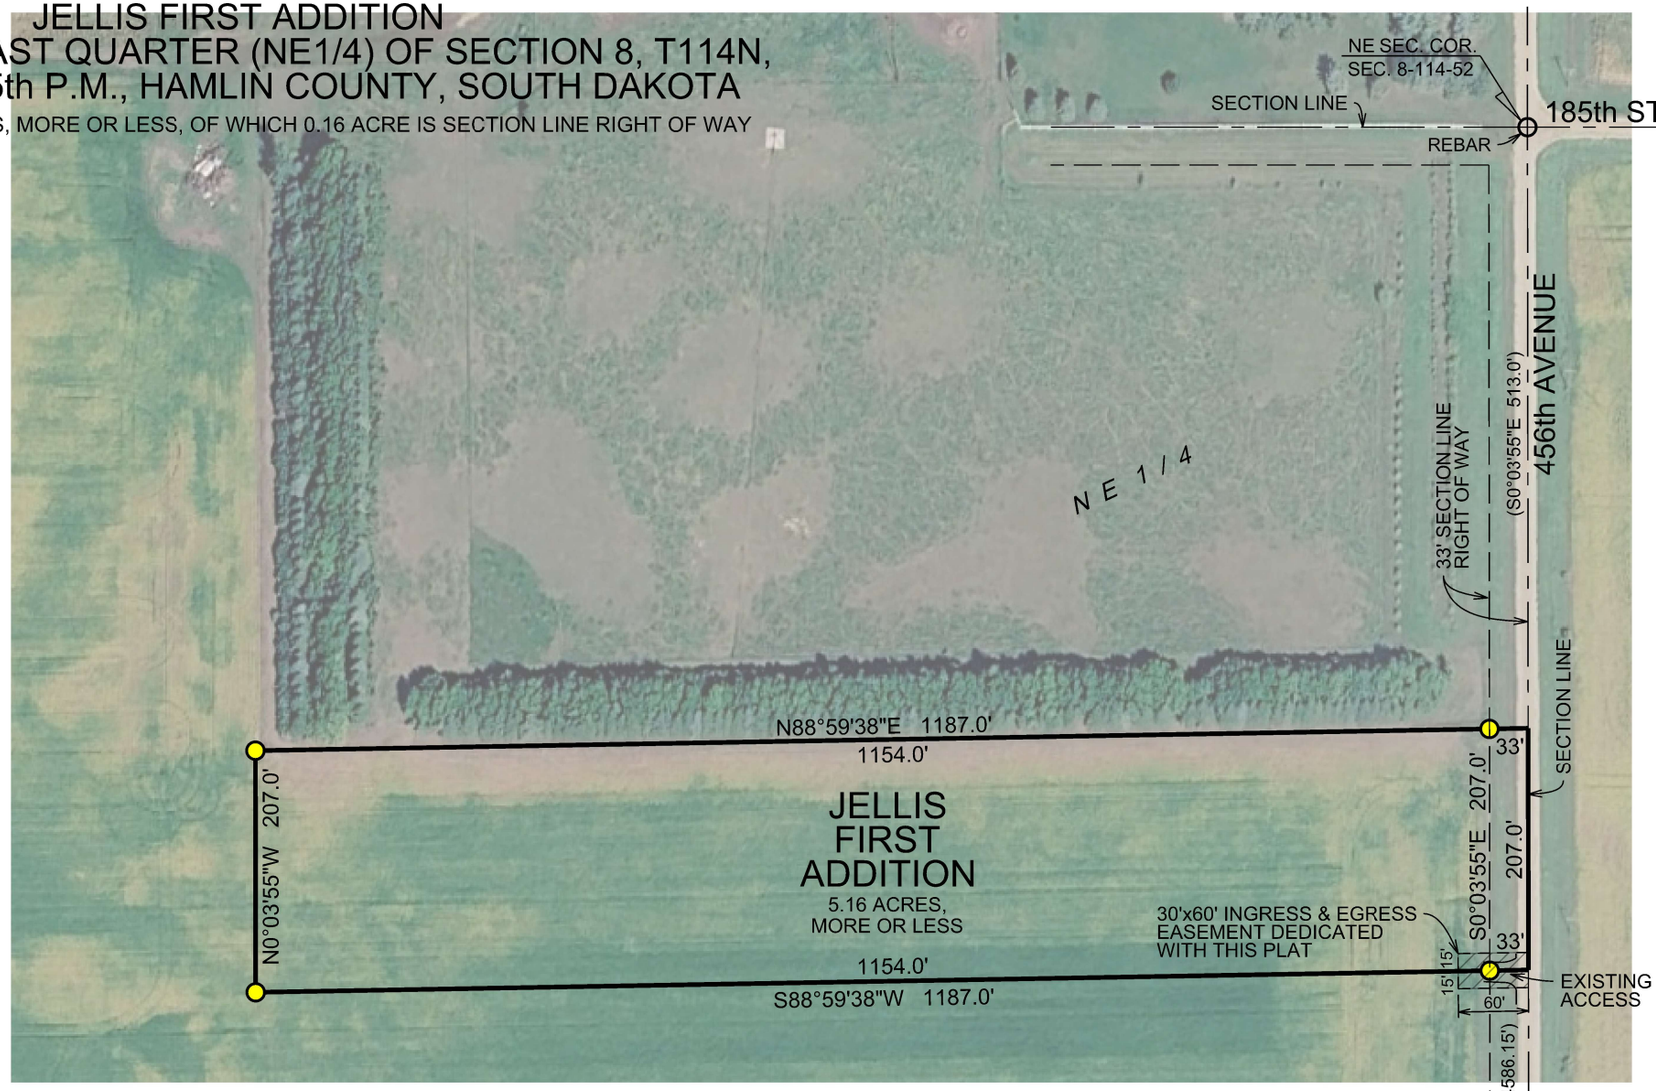

N

SCALE 1"=150'
OCTOBER 2026

- MONUMENT SET LS 12755
- MONUMENT RECOVERED AS NOTED

*SUBJECT TO EASEMENTS OF RECORD

HUPPLER
LAND SURVEYING
17275 449th Ave.
Watertown, S.D. 57201
Brandon Huppler
Cell: (605) 520-5526
Email: Brandon.Huppler@outlook.com

Project Number: 26-634 Date: 9/30/2026